
H:\METC\T42110028\CAD\MS\Prelim\plans\13P2720_gmB01.dgn
2:03:42 PM
6/1/2015
bml.tbl
pdf-color-pltcfg
triciala

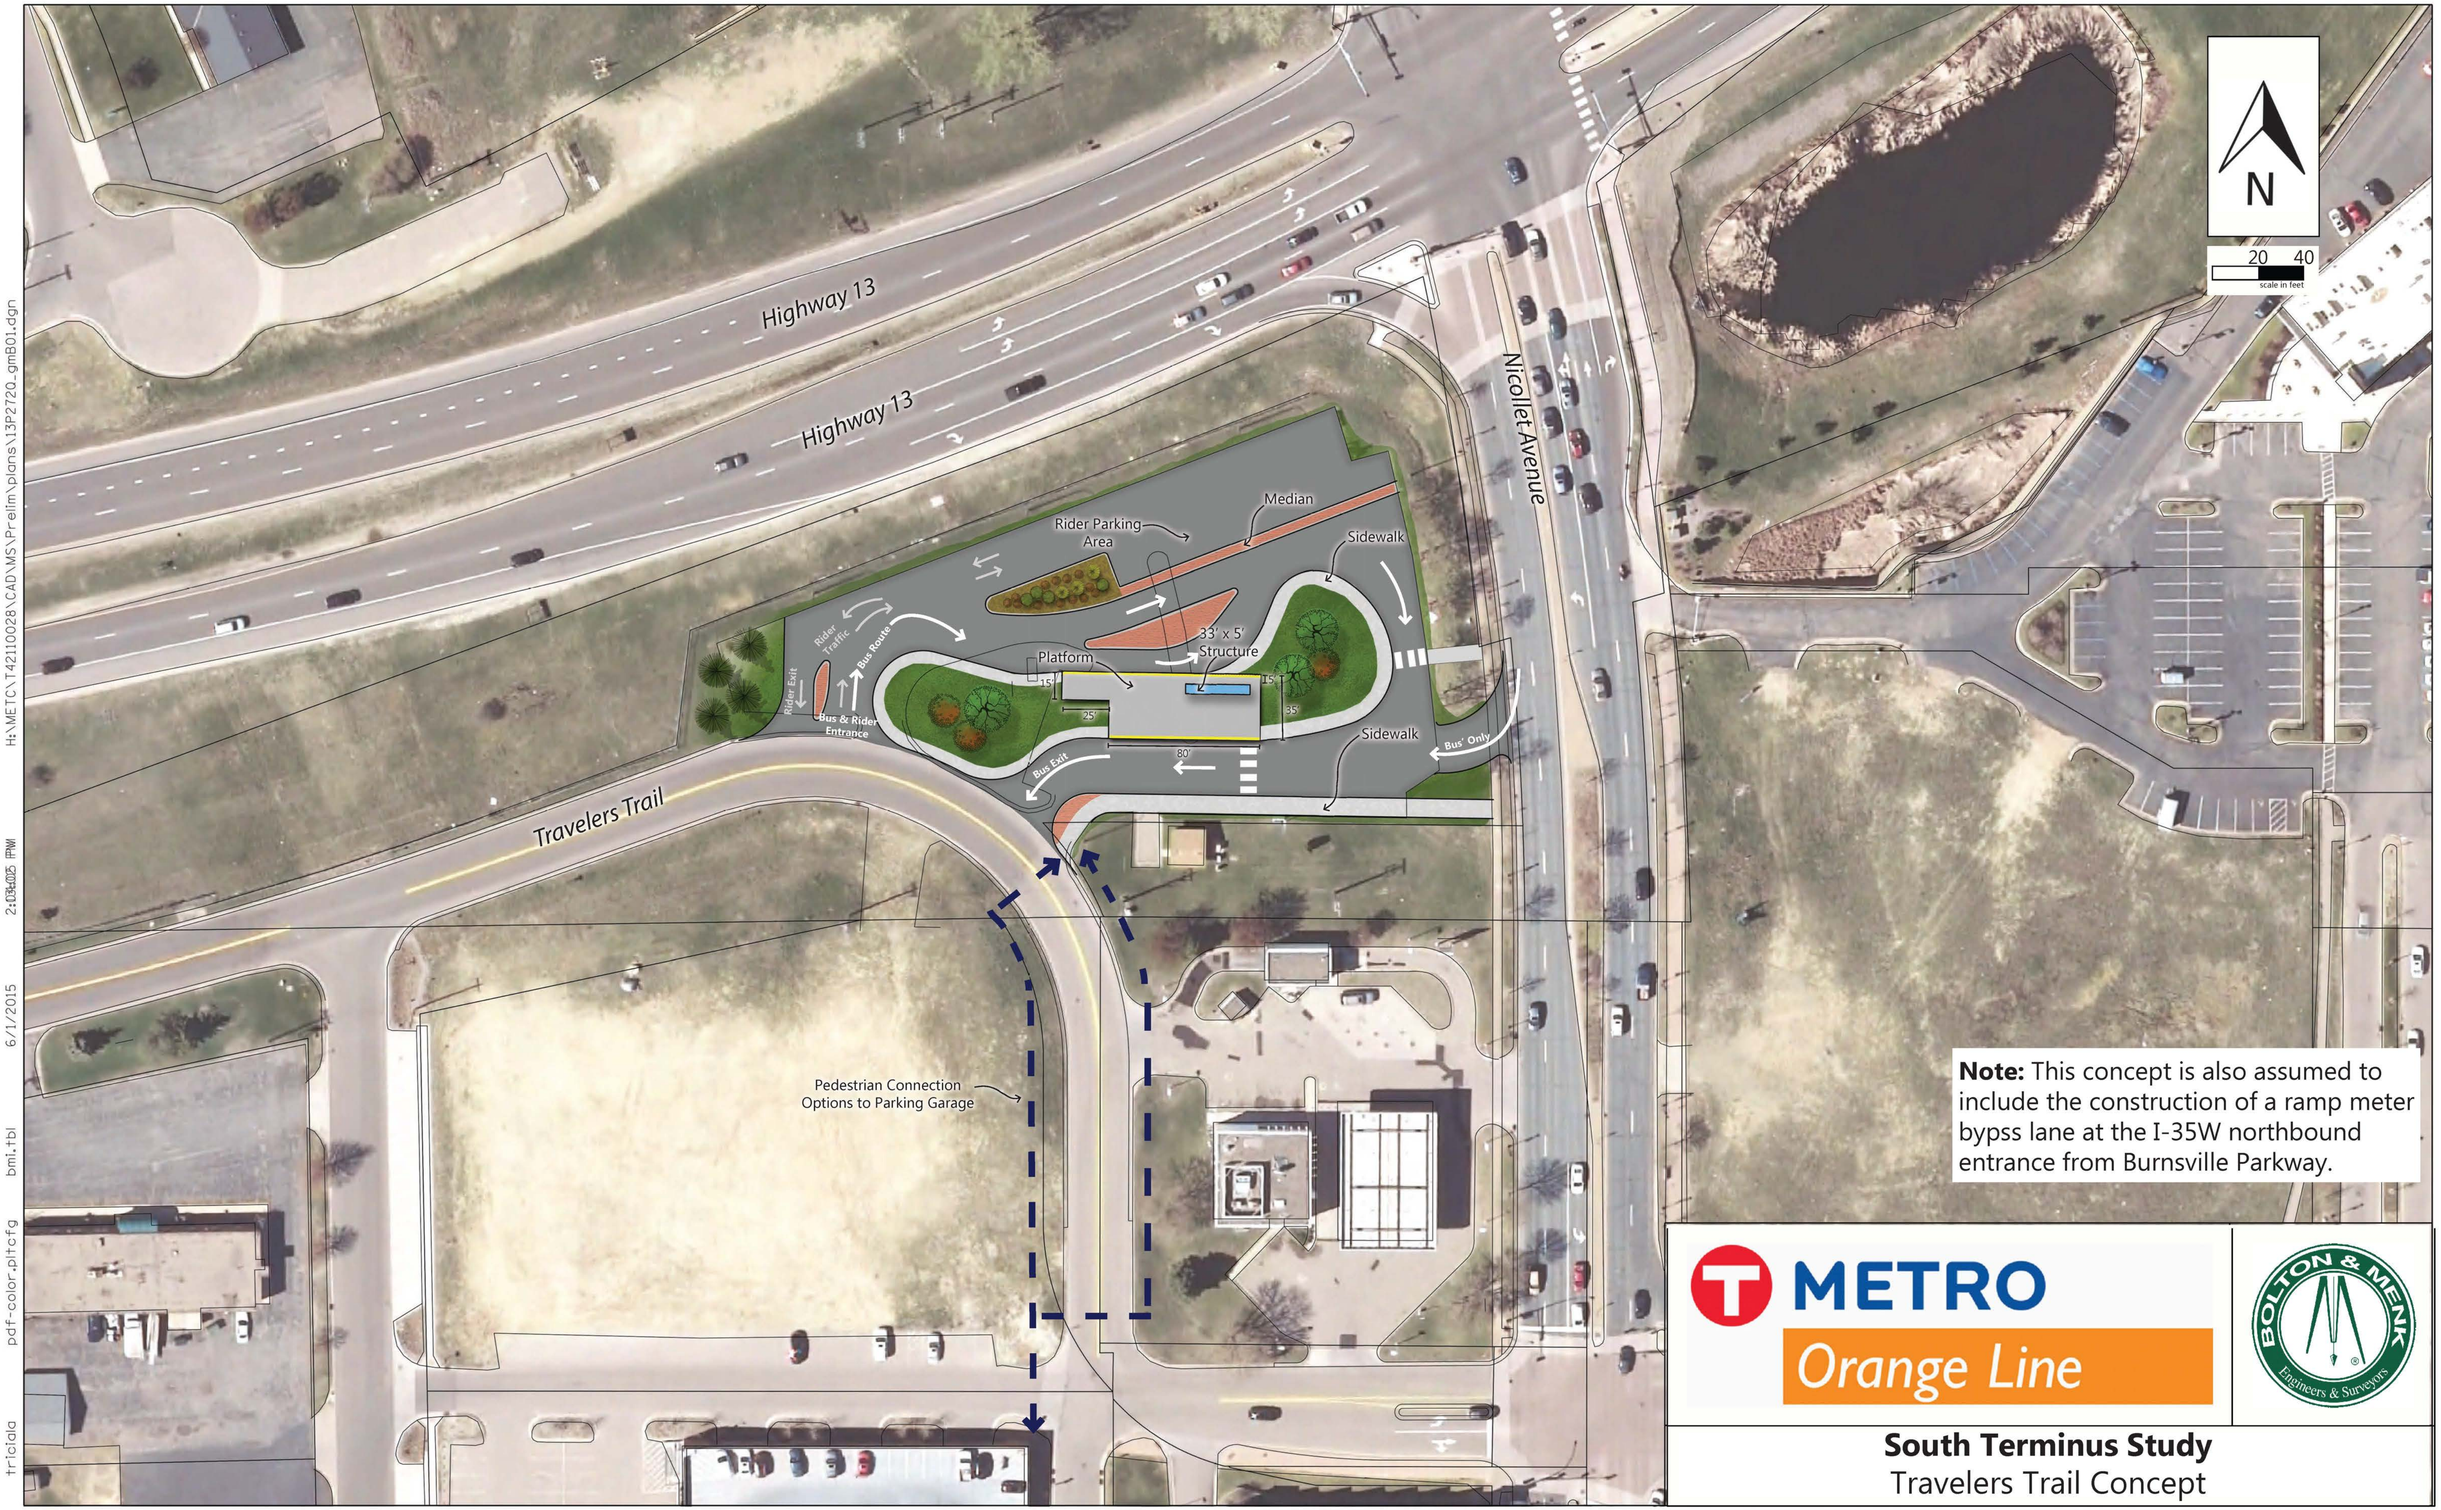

Note: This concept is also assumed to include the construction of a ramp meter bypss lane at the I-35W northbound entrance from Burnsville Parkway.

METRO Orange Line

BOLTON & MENK Engineers & Surveyors

South Terminus Study

Travelers Trail Concept