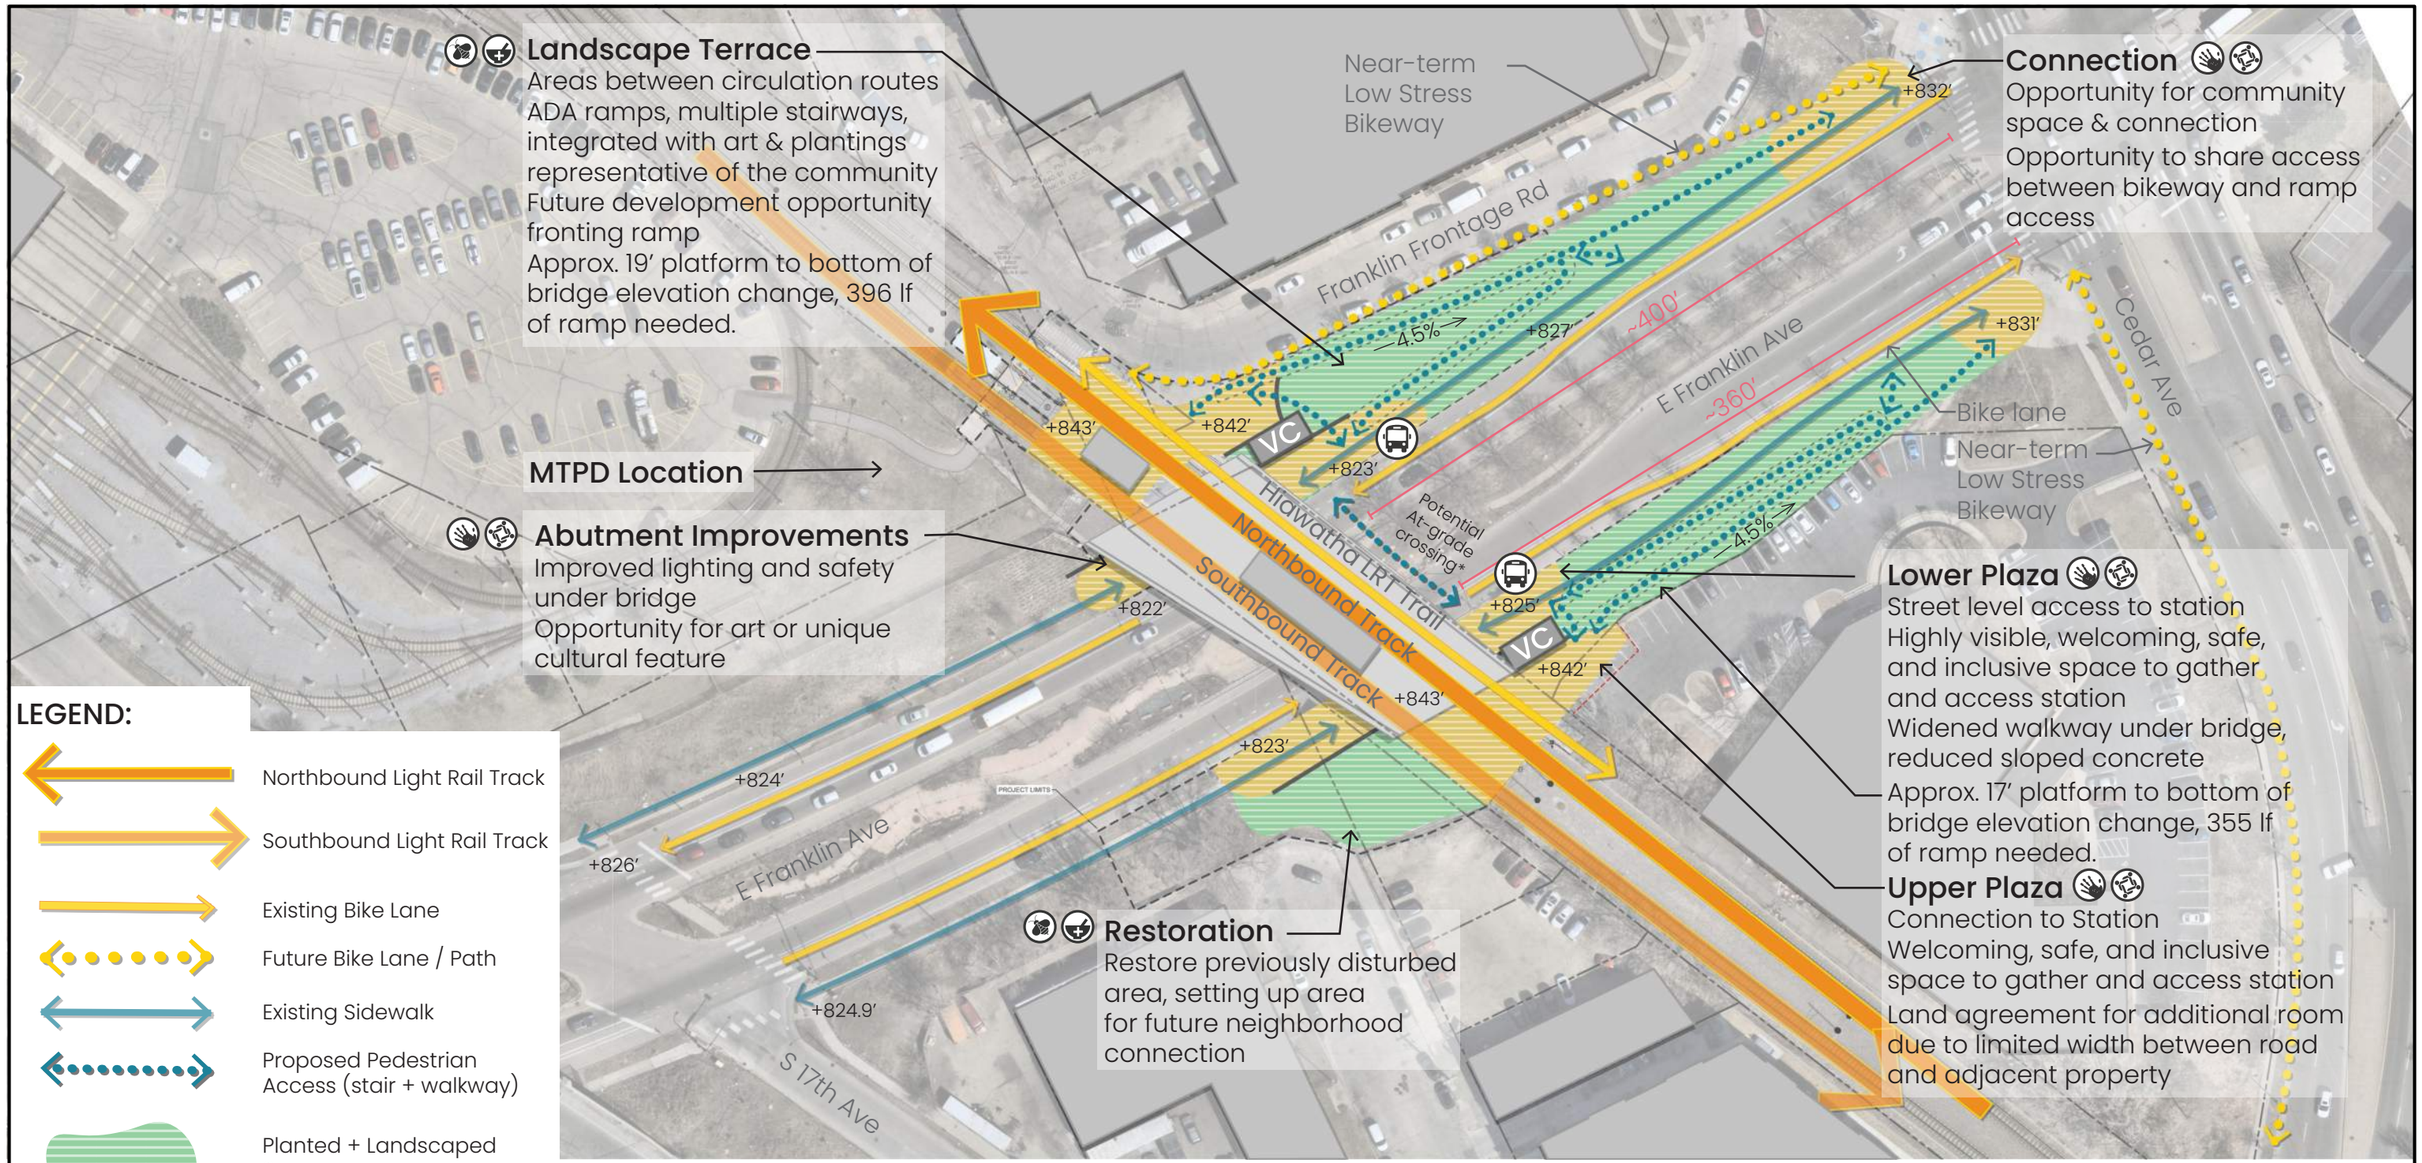


LEGEND:

- Northbound Light Rail Track
- Southbound Light Rail Track
- Existing Bike Lane
- Future Bike Lane / Path
- Existing Sidewalk
- Proposed Pedestrian Access (stair + walkway)
- Planted + Landscaped Spaces
- Gathering Spaces (drop off, waiting areas, etc.)
- VC — Vertical Circulation (elevator)

*to be explored in collaboration with Hennepin County and other stakeholders

- Cultural Opportunity
- Welcome Feature
- Pollinator Planting
- Medicinal Planting

DRAFT-WORK IN PROCESS

NO.	DATE	BY DESIGN REVISION / SUBMITTAL CHECK

DRAWN BY: | DESIGNED BY:
CHECKED BY: | APPROVED BY:

Kimley»Horn
TUAL-LI collaborative
CONCEPT DESIGN

Metro Transit

BLUE LINE - FRANKLIN STATION RENOVATION

CONCEPT 2

DISCIPLINE:

SHEET NO: OF:

Oct, 10 2025 01:26 pm C:\ACC\ACCDocs\Kimley-Horn\160533235_BL-Franklin Station Reno Design\Project Files\CAD LIBRARY\BORDERS\C-BORD-22X34-FRANK-TEXT.dwg By: Matthew.Strub